UPPER/SENIOR RANK SUITES HAVE 2 BEDROOMS AND A SHARED AREA.

MIDDLE/LOWER RANK SUITES HAVE 6 BED AREAS AND A SHARED AREA – THERE ARE NO DOORS INSIDE THE SUITE, AND ALL RESIDENTS HAVE IMMEDIATE ACCESS TO THE WINDOW, AS REQUIRED BY FIRE CODES.

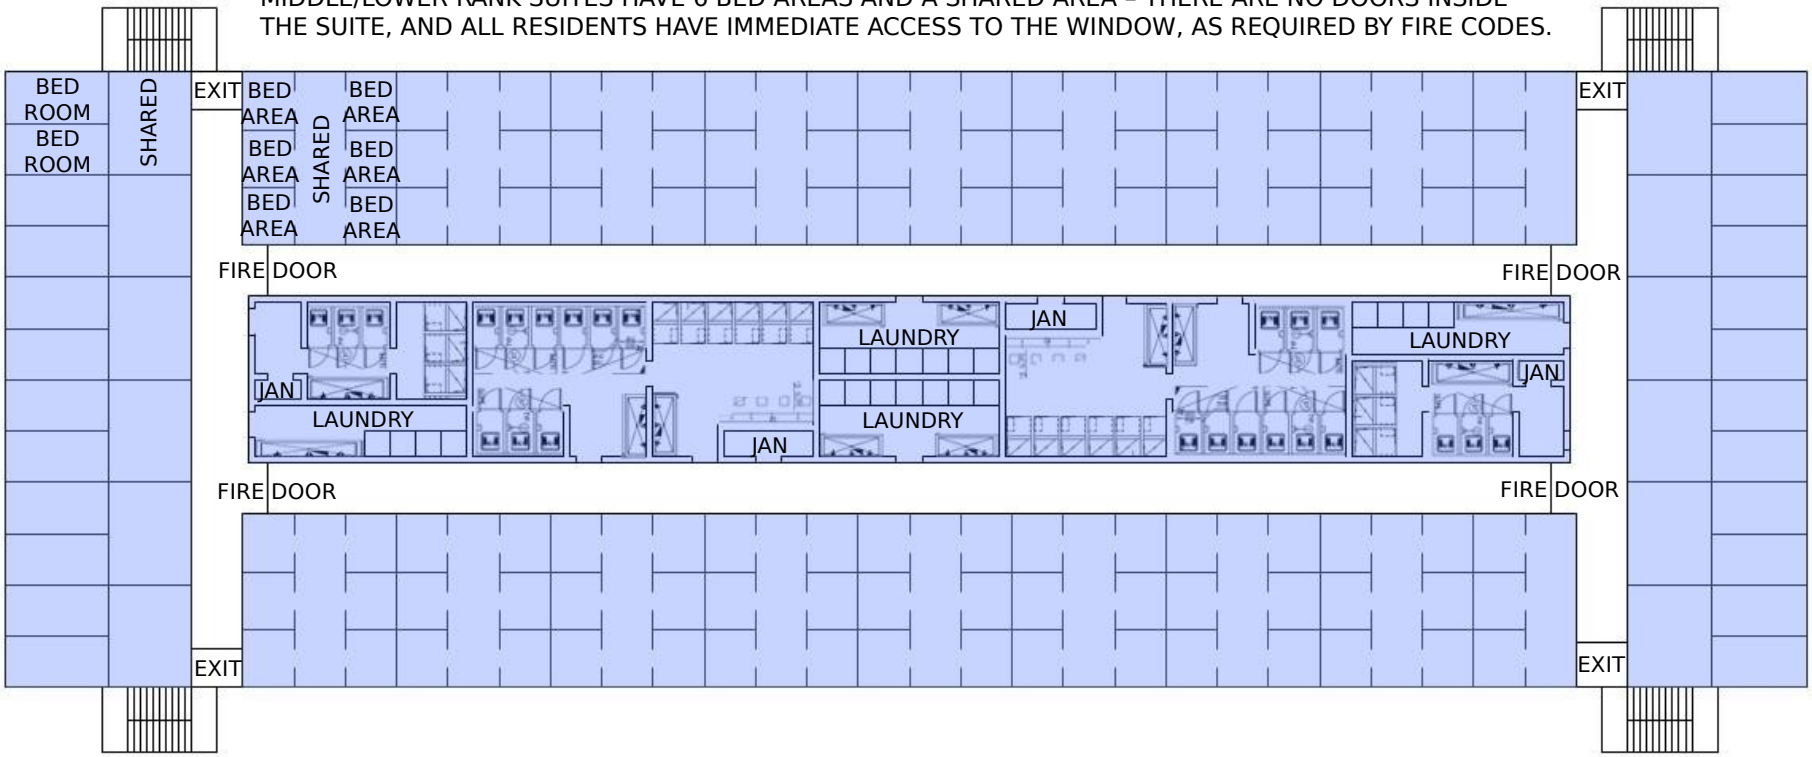


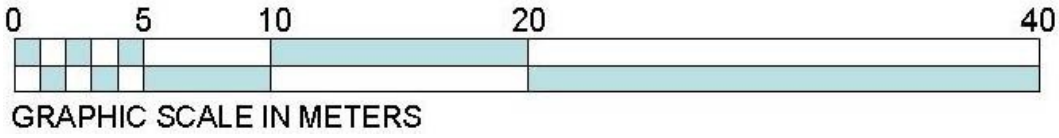


1,750 SM PER FLOOR – APPROXIMATELY 24M X 73 SM

# Phase II Barracks for 125 Faculty & Staff

# B-31